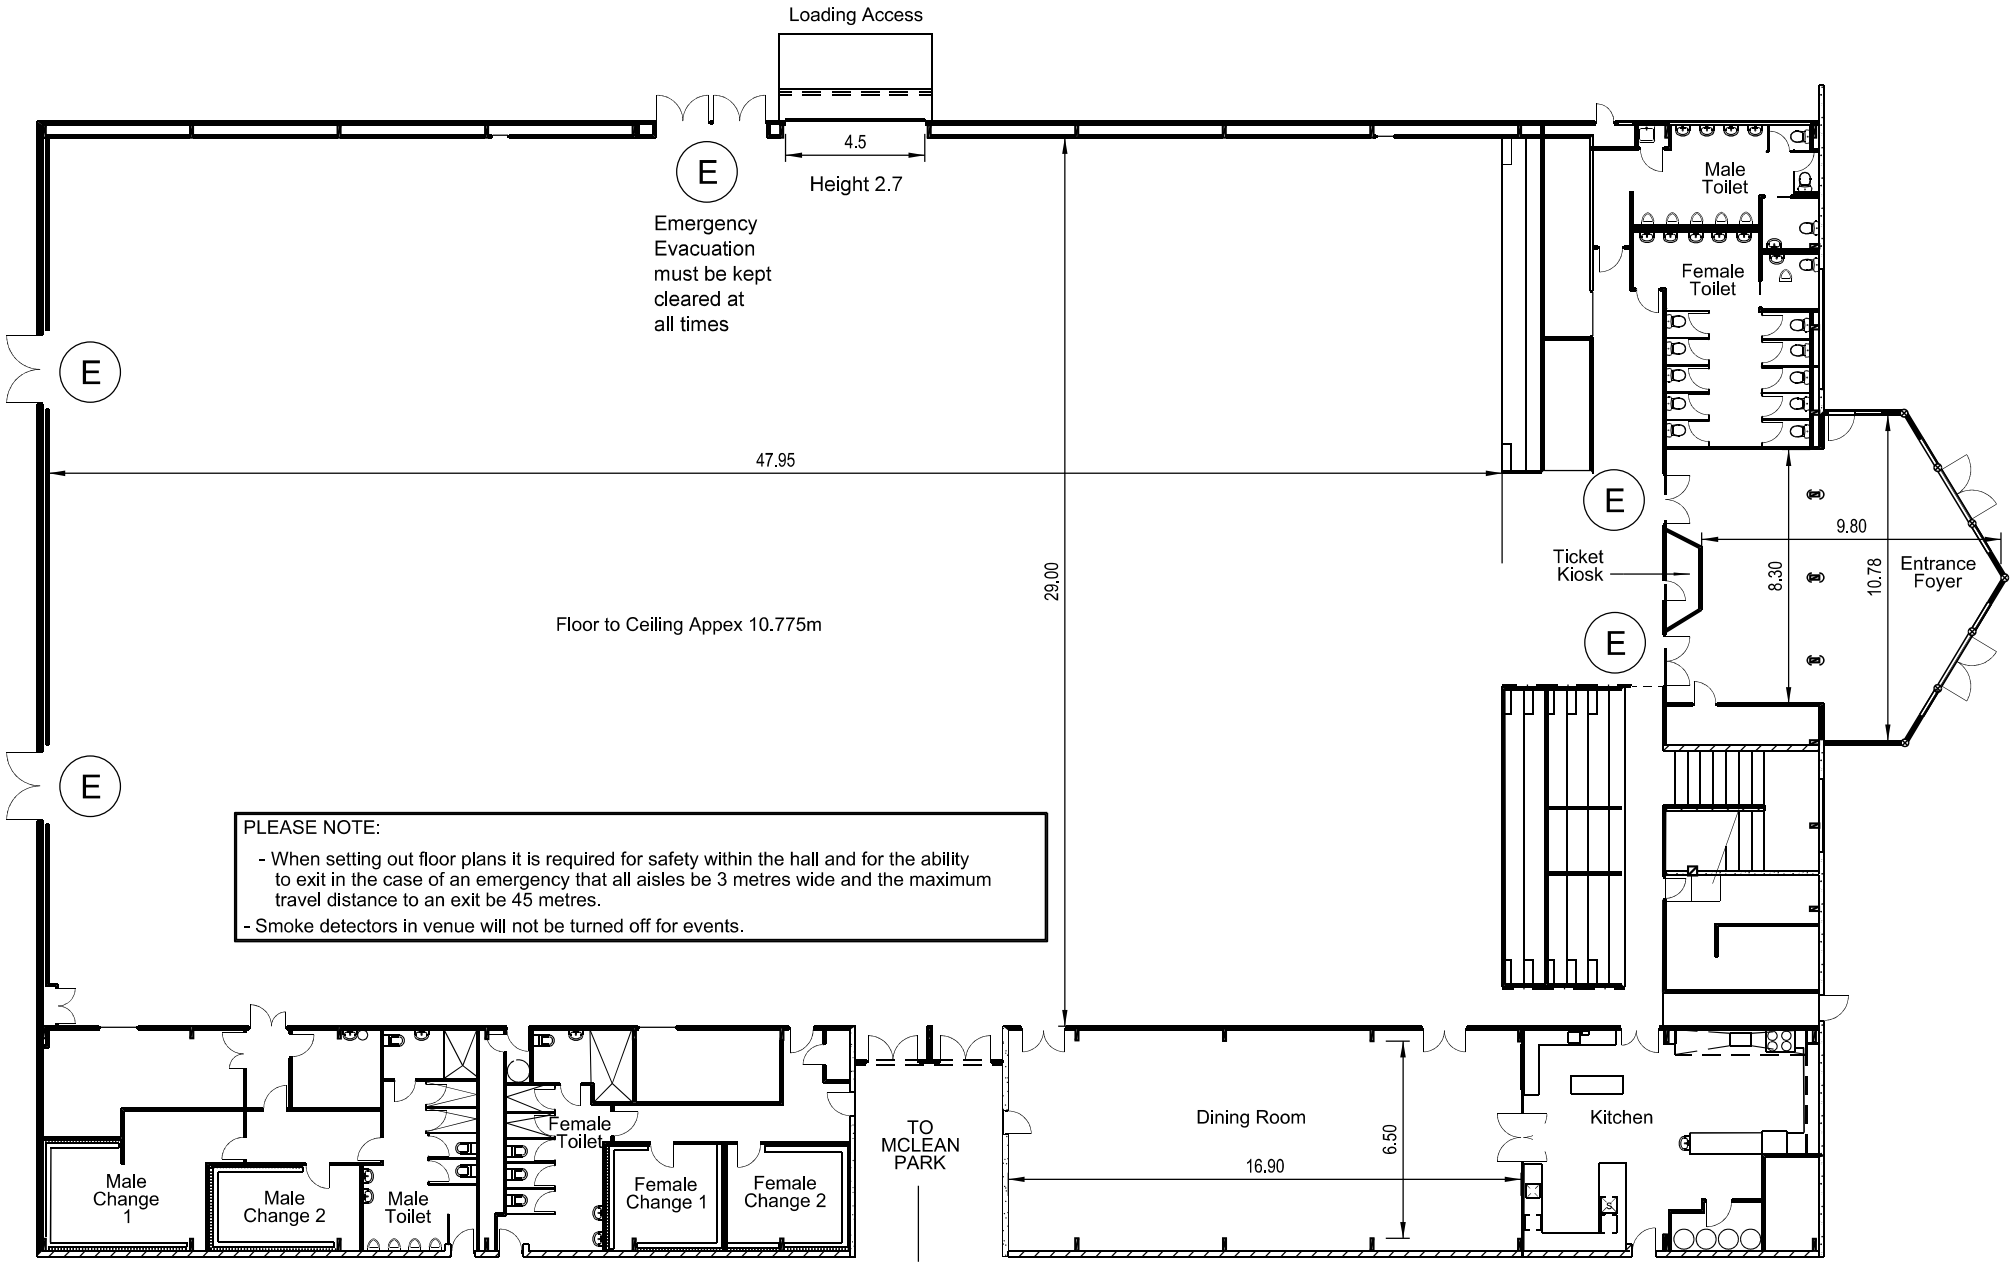

RODNEY GREEN CENTENNIAL EVENT CENTRE - FLOOR LAYOUT PLAN

Not to Scale